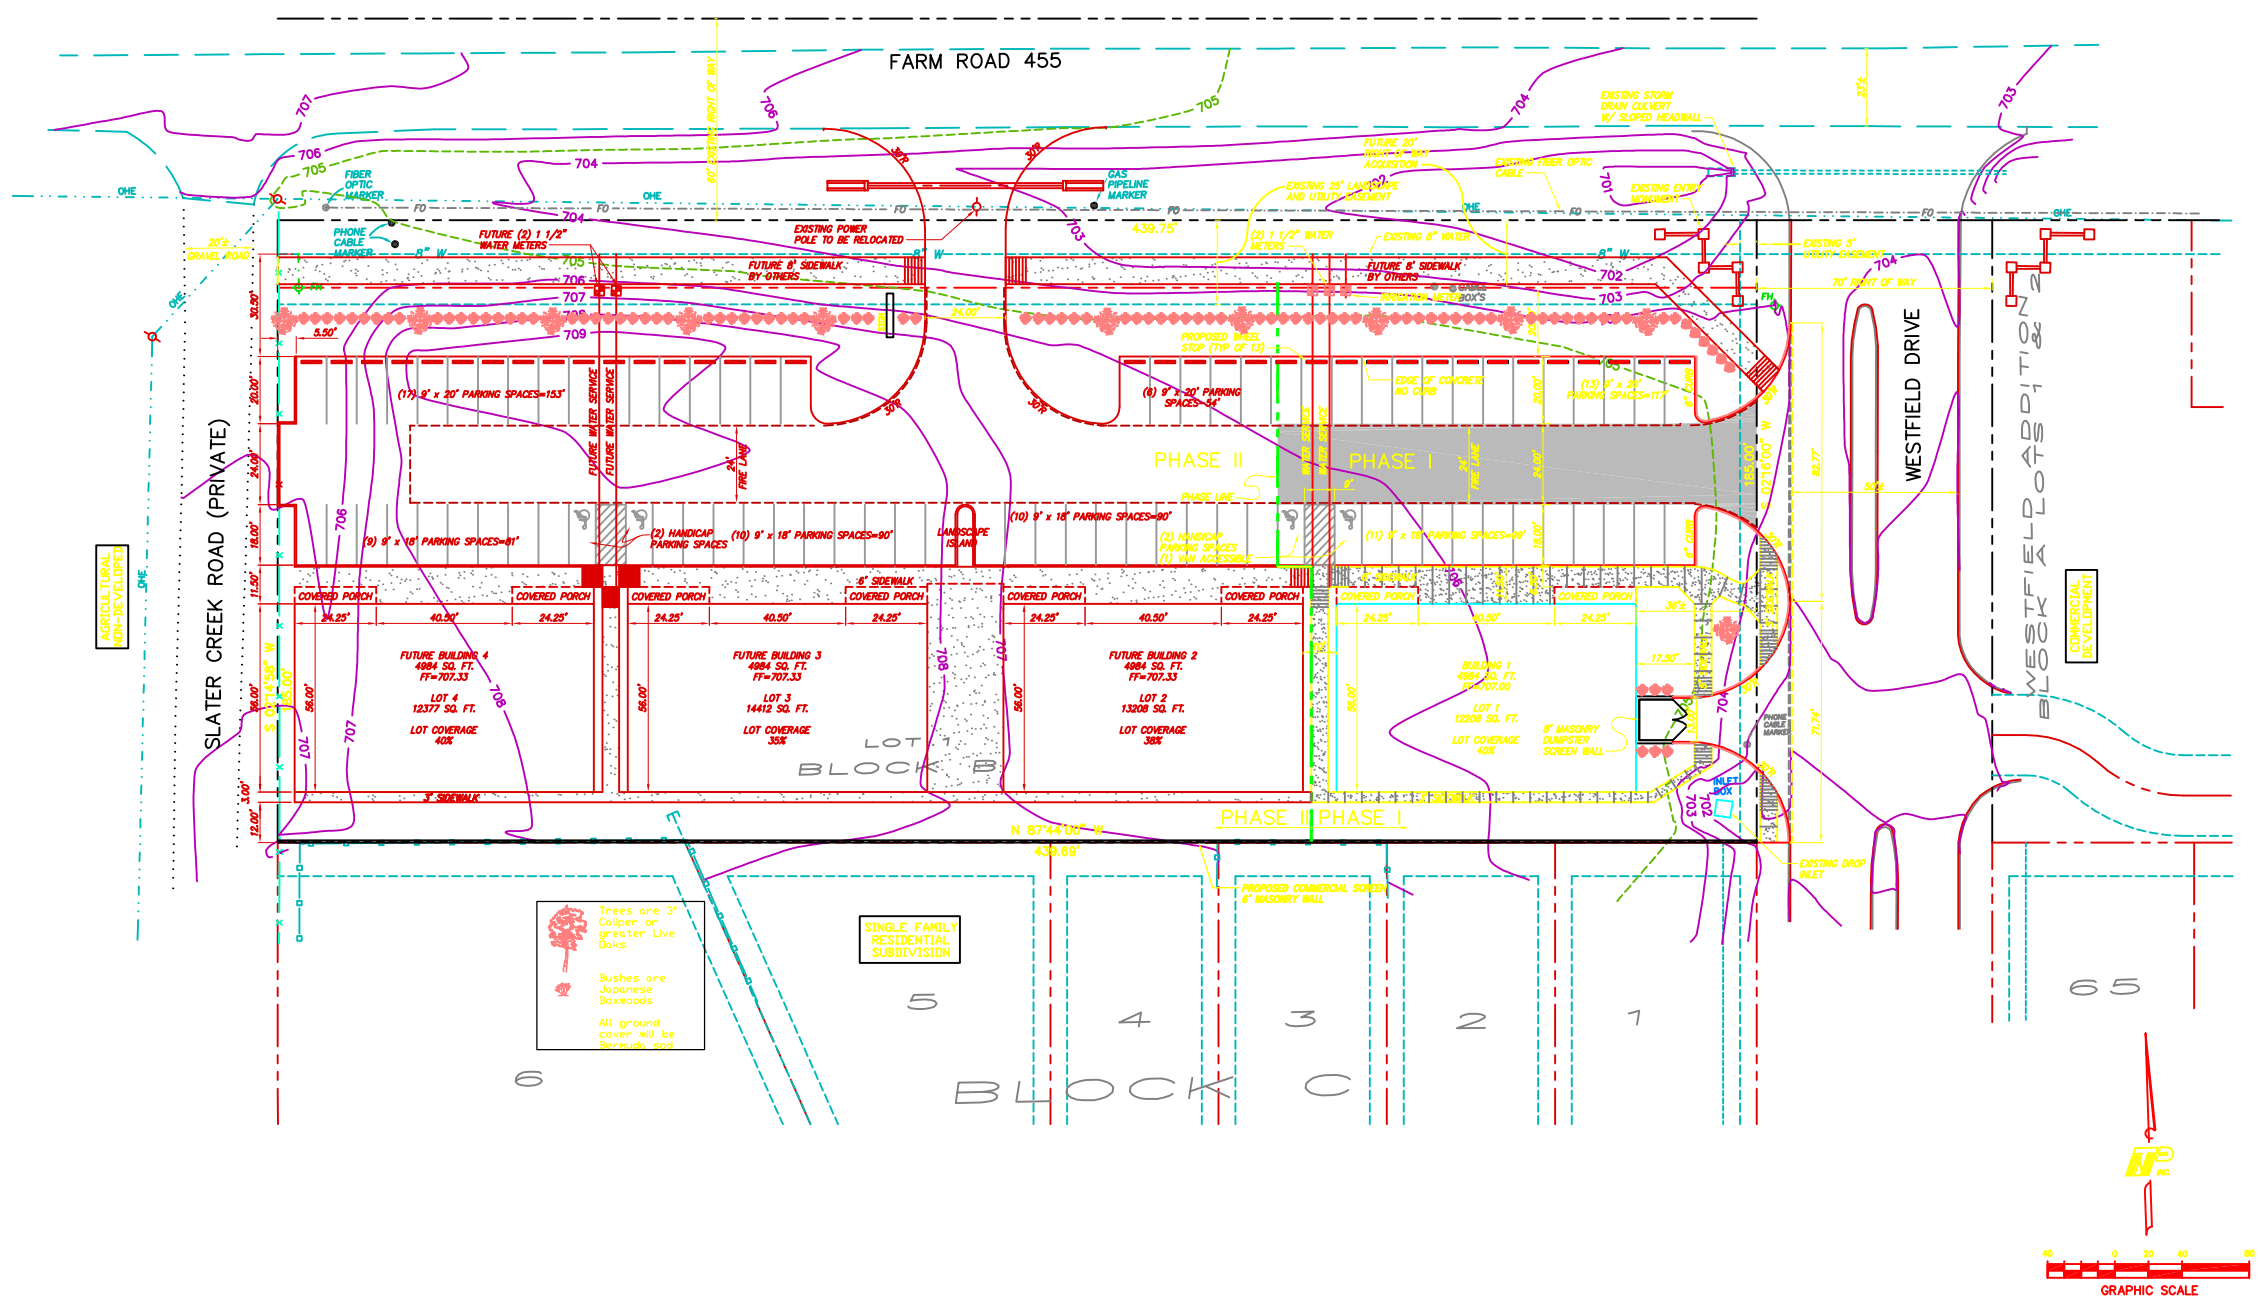

NO.	REVISION	BY	DATE

SCALE
HORIZ. 1"=20'
VERT. N/A
DATE
JAN 2009

CITY OF ANNA, TEXAS
CONSTRUCTION PLANS FOR
WESTFIELD ADDITION
SITE PLAN

MP PROJECT KBC09123
SHEET C1.01 OF 4