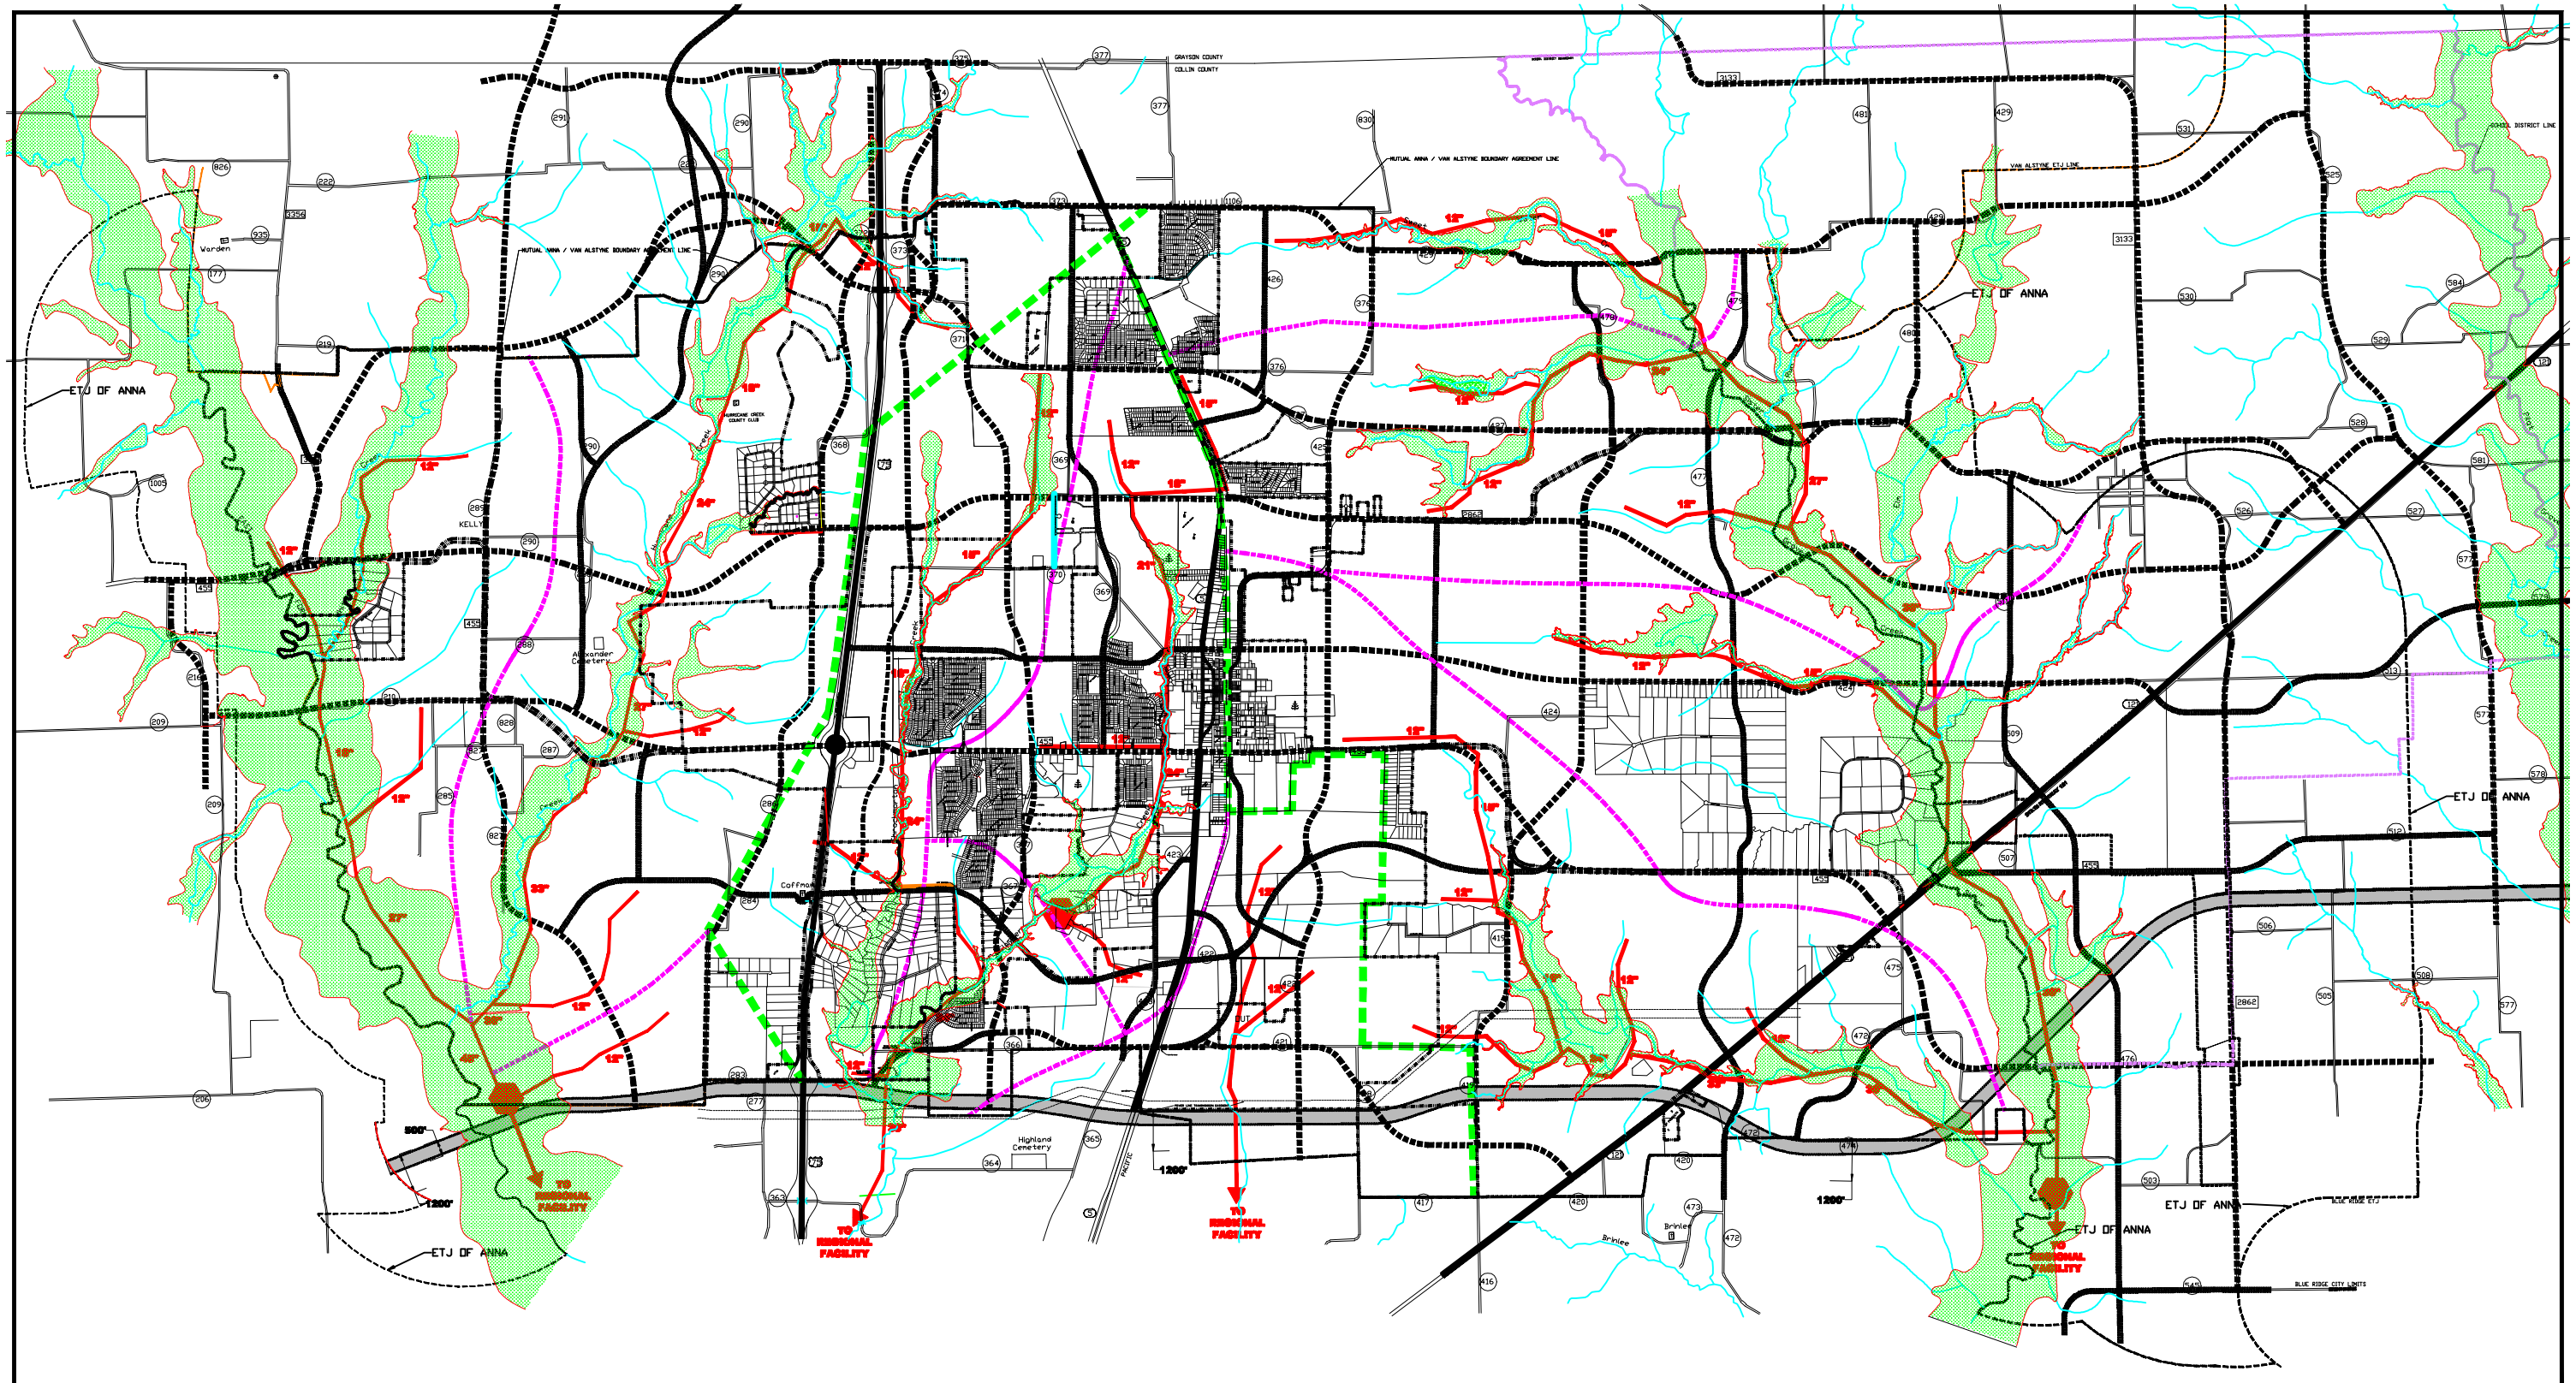

CITY OF ANNA

FUTURE WASTEWATER PLAN

- WASTEWATER MAIN
- FORCE MAIN
- SEWER BASIN BOUNDARY
- TREATMENT PLANT SERVICE BOUNDARY
- TREATMENT PLANT

THE PLAN IS SHOWN OVER THE BASE MAP AND THE PROPOSED THOROUGHFARE PLAN FOR REFERENCE PURPOSES

N

SCALE IN MILES
0 .5 1

LEGEND
- CITY PARK
- WATER TOWER
- CITY HALL
- SCHOOL
- FLOOD HAZARD AREA

--------- EXTRA TERRITORIAL JURISDICTION BOUNDARY

DATE 1-22-10

FIGURE 26
WASTEWATER MAP
2010 - 2030

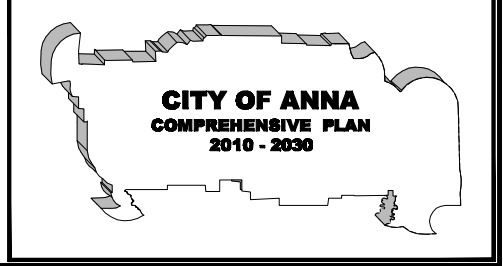

CITY OF ANNA
COMPREHENSIVE PLAN
2010 - 2030